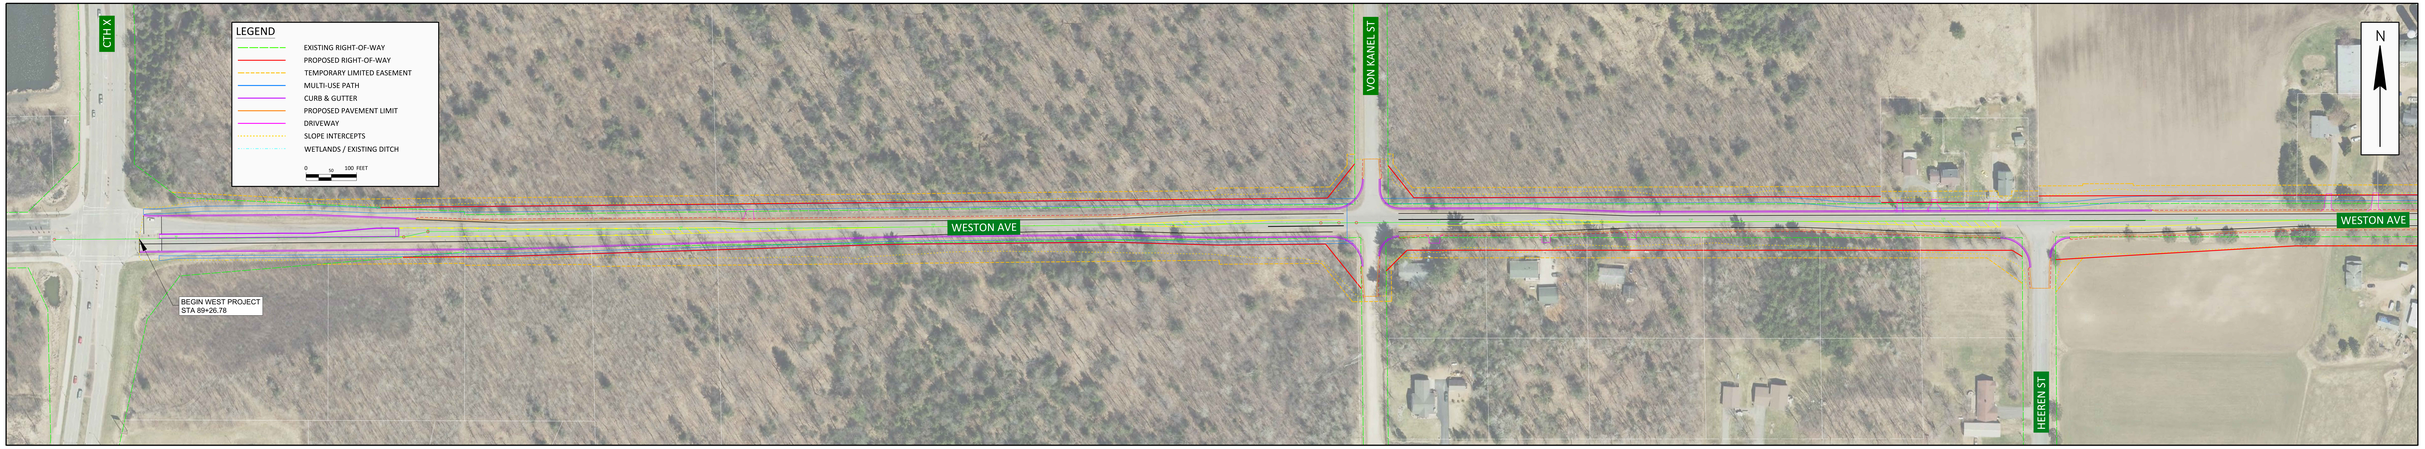
LEGEND
EXISTING RIGHT-OF-WAY
PROPOSED RIGHT-OF-WAY
TEMPORARY LIMITED EASEMENT
MULTI-USE PATH
CURB & GUTTER
PROPOSED PAVEMENT LIMIT
DRIVEWAY
SLOPE INTERCEPTS
WETLANDS / EXISTING DITCH
0
50
100 FEET
CTH X
VON KANEL ST
WESTON AVE
WESTON AVE
HEEREN ST
BEGIN WEST PROJECT
STA 89+26.78
N

WESTON AVE
VILLAGE OF
WESTON
LINDENWOOD CT
VILLAGE OF
WESTON
WESTON AVE
RYAN ST
VILLAGE OF
WESTON
END WEST PROJECT
STA 174+00.00
N